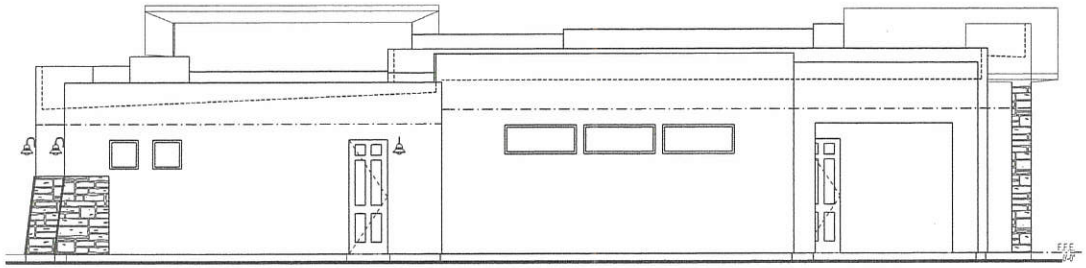

SCALE: 1/4" = 1'-0" RIGHT

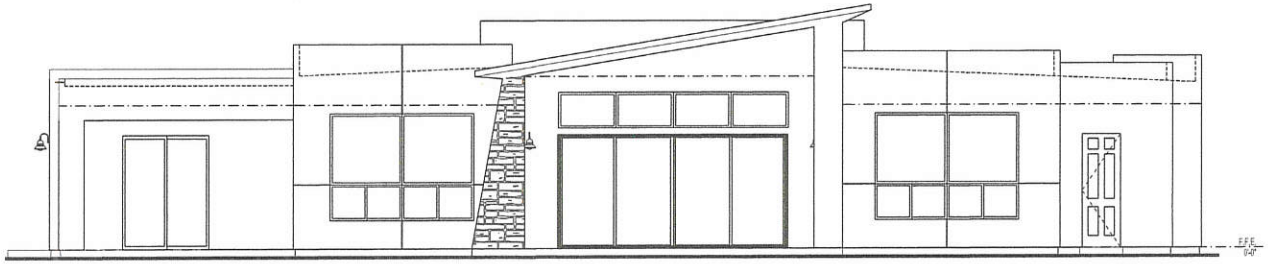

SCALE: 1/4" = 1'-0" REAR

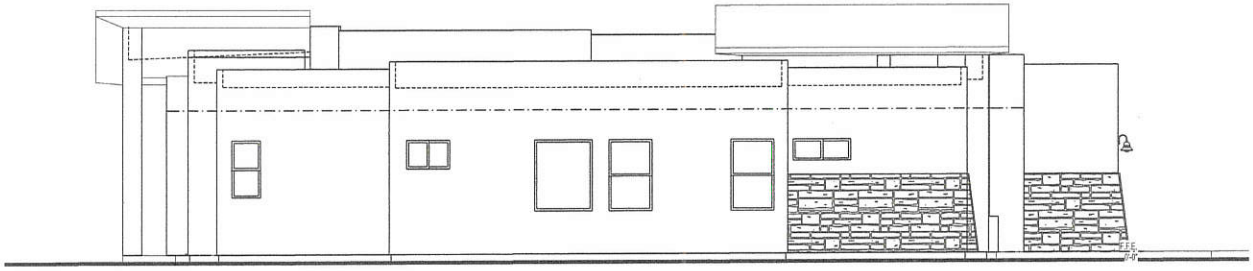

SCALE: 1/4" = 1'-0" LEFT

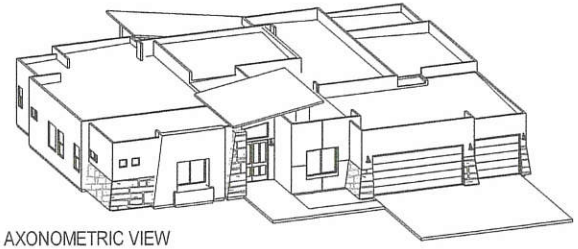

AXONOMETRIC VIEW

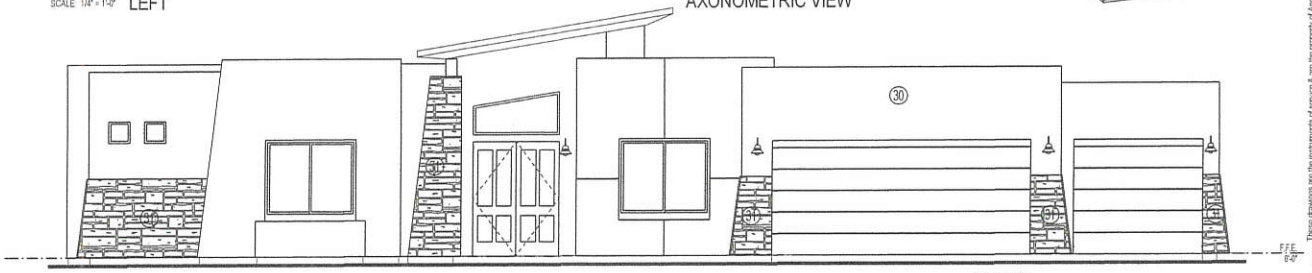

SCALE: 1/4" = 1'-0" FRONT

If this sheet is 11" x 17" all linear scales are 1/2 of the stated size

KEYNOTES:

30 STUCCO FINISH (1-COAT SYSTEM) w/ 1" FOAM
31 opt. CULTURED STONE VENEER

REVISIONS	BY

These drawings are the instruments of service & are the property of Anderson Architects. All designs & other information on the drawings are for use on the specified project & shall not be used otherwise without the express written permission of Anderson Architects. Copyright 2014 Anderson Architects, all rights reserved

anderson architects
architecture + engineering + 3D modeling
Membership protecting home builder profits & users
DavidJones@aa-a.com
480.389.1510

REGISTERED ARCHITECT
20067
DAVID P. JONES
ANDERSON

Sheet Title
'3' ELEVATIONS

A.F. STERLING
6340 N. Campbell, Suite 240
Tucson, Arizona 85718
520.577.0634
520.577.3600 (fax)

Plan Runewicz
Date Dec 2014
Drawn S. Quimby
Job 14062
Sheet 3.3.1

.runewicz residence, lot 167 stone canyon

ATTACHMENT 4