2 NORTH ELEVATION
1/4" = 1'-0"

NOTE:
ALL ROOFTOP MECHANICAL EQUIPMENT SHALL BE SCREENED FROM PUBLIC VIEW

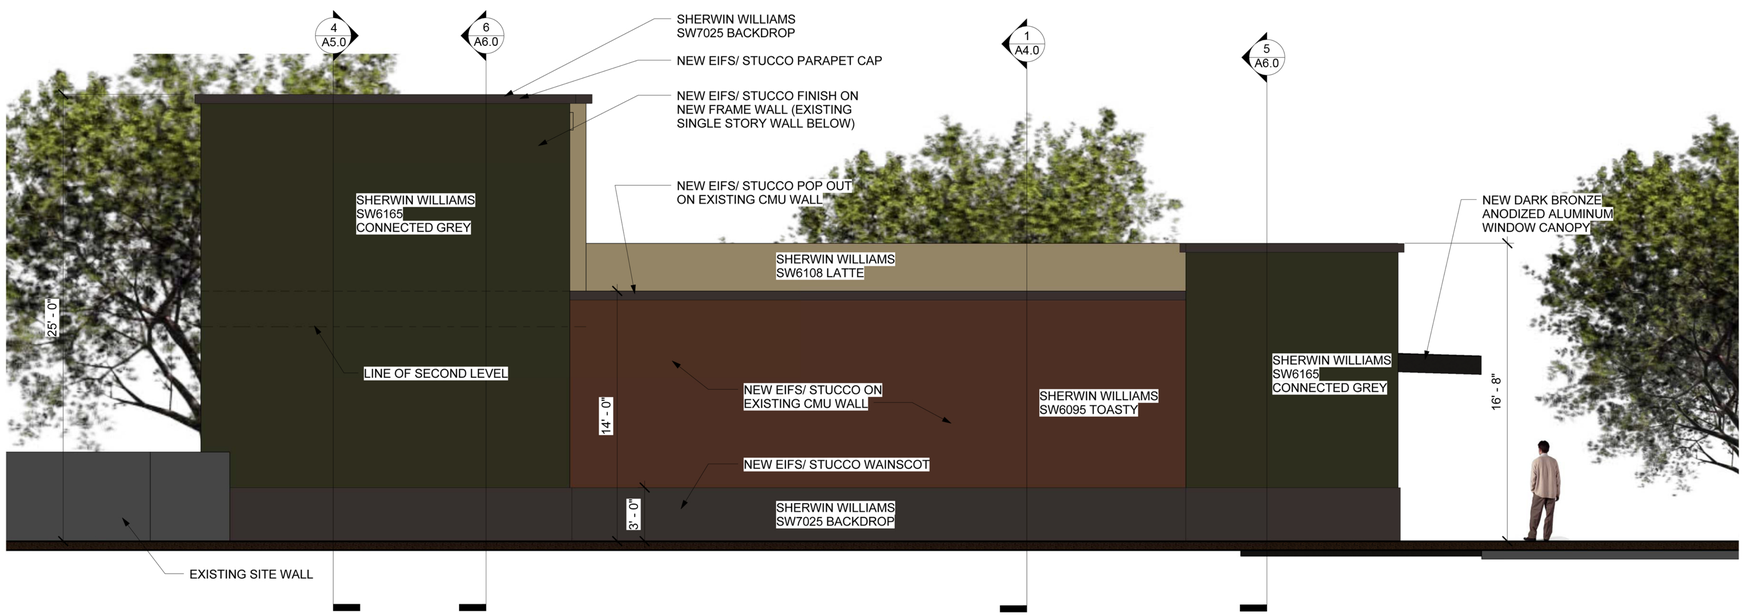

1 EAST ELEVATION
1/4" = 1'-0"

PRELIMINARY
NOT FOR
CONSTRUCTION

Revisions

No.	Description	Date

EXTERIOR BUILDING ELEVATIONS

SEAVER FRANKS
ARCHITECTS INC AIA

CATHEY'S SEW & VAC

8700 N. ORACLE ROAD
ORO VALLEY, ARIZONA

Issue Date 9/4/2014
Proj. No. 3182
Drg. Scale 1/4" = 1'-0"

Sheet
A2.0

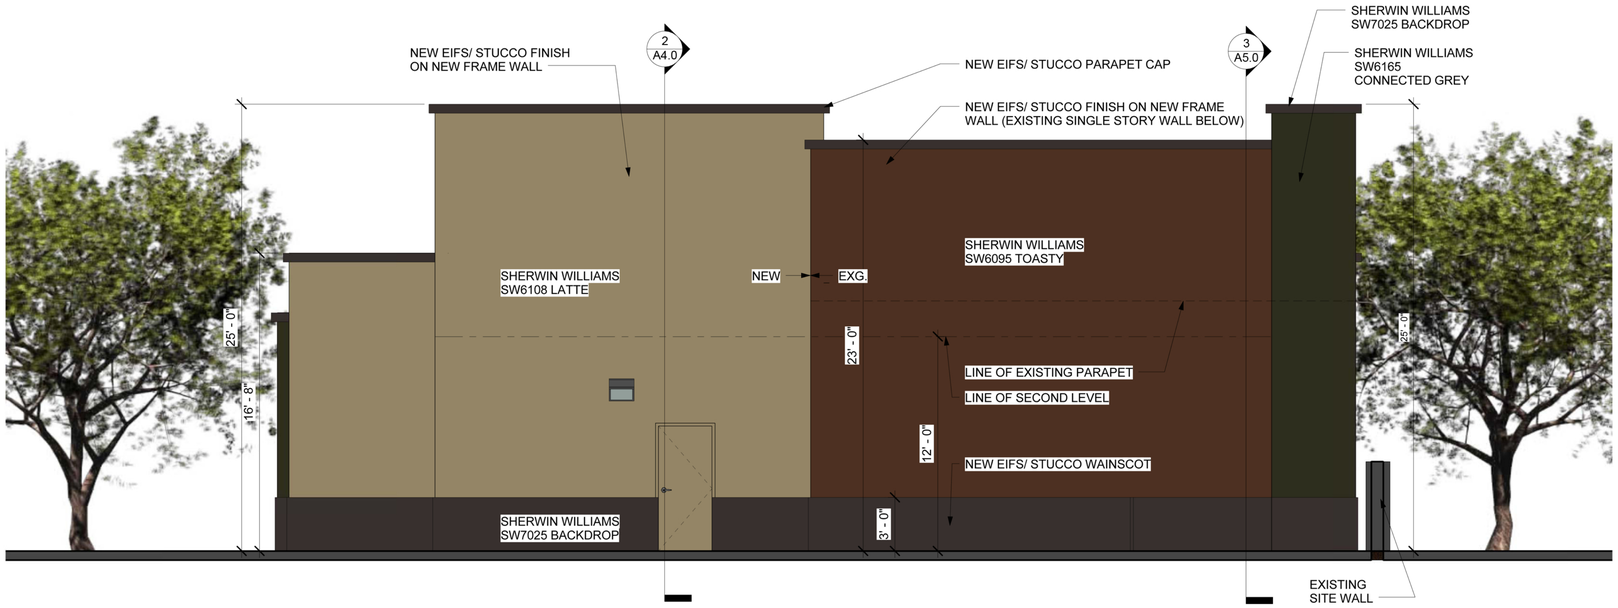

3 SOUTH ELEVATION
1/4" = 1'-0"

NOTE:
ALL ROOFTOP MECHANICAL EQUIPMENT
SHALL BE SCREENED FROM PUBLIC VIEW

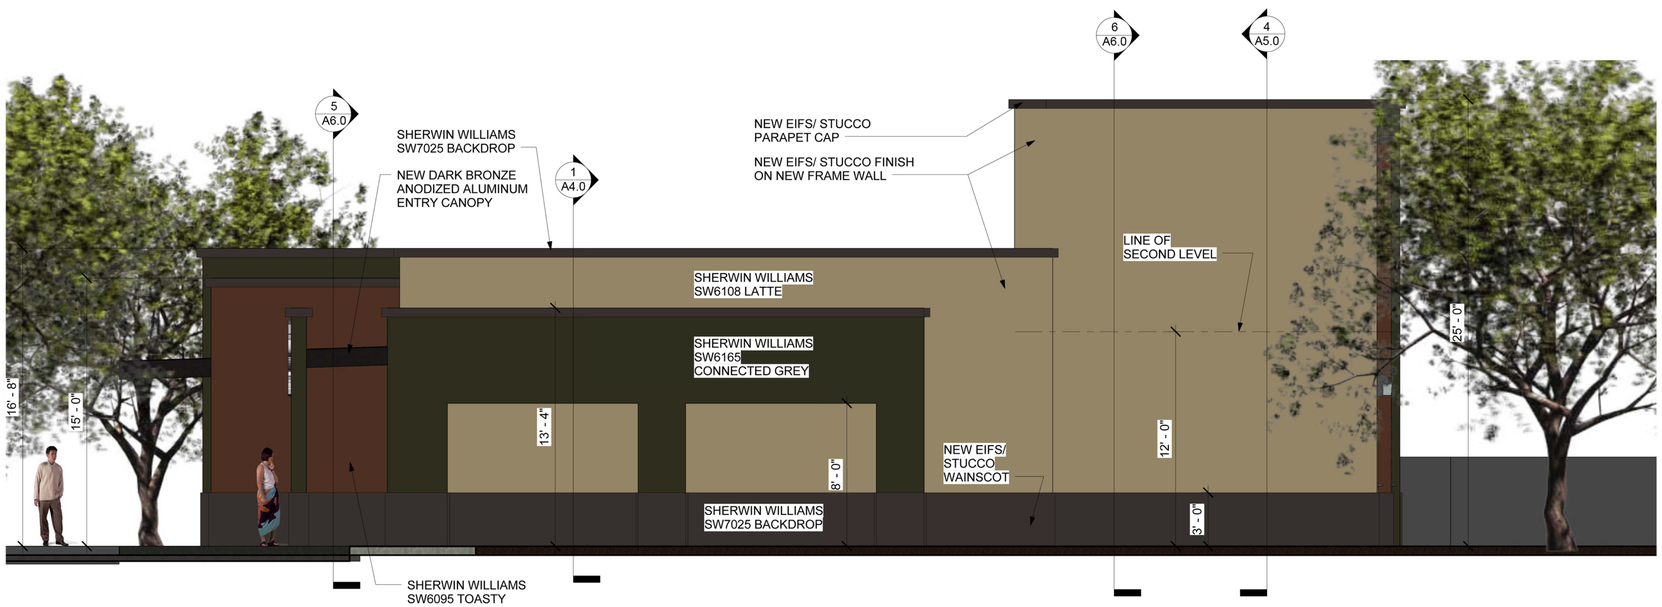

4 WEST ELEVATION
1/4" = 1'-0"

PRELIMINARY
NOT FOR
CONSTRUCTION

Revisions

No.	Description	Date

EXTERIOR BUILDING ELEVATIONS

SEAVER FRANKS
ARCHITECTS INC AIA

CATHEY'S SEW & VAC

8700 N. ORACLE ROAD
ORO VALLEY, ARIZONA

Issue Date 9/4/2014
Proj. No. 3182
Drg. Scale 1/4" = 1'-0"

Sheet
A3.0

Cathey's
SEWING & VACUUM

8700 N. ORACLE RD.
ORO VALLEY, AZ

CONCEPT ELEVATION/ VIEW FROM ORACLE

SEAVER FRANKS
ARCHITECTS INC AIA

2552 N. Alvernon Way / Tucson, AZ 85712 / 520 795-4000

SEPT. 4, 2014

Cathey's
SEWING & VACUUM

8700 N. ORACLE RD.
ORO VALLEY, AZ

CONCEPT ELEVATION/ VIEW FROM ORACLE

SEAVER FRANKS
ARCHITECTS INC AIA

2552 N. Alvernon Way / Tucson, AZ 85712 / 520 795-4000

SEPT. 4, 2014

A BUILDING EXPANSION
FOR

Cathey's SEWING & VACUUM

8700 N. ORACLE

EXTERIOR STUCCO #1
SHERWIN WILLIAMS SW 6095 TOASTY
LRV 19%

ALUMINUM CANOPY & STOREFRONT
DARK BRONZE ANODIZED
(ALL GLAZING TO BE SOLAR BRONZE)

EXTERIOR STUCCO ACCENT
SHERWIN WILLIAMS SW7025 BACKDROP
LRV 20%

EXTERIOR STUCCO #2
SHERWIN WILLIAMS SW6165
CONNECTED GRAY
LRV 24%

EXTERIOR STUCCO #3
SHERWIN WILLIAMS SW6108 LATTE
LRV 39%

SEAVER & FRANKS
ARCHITECTS INC AIA

SEPTEMBER 15, 2014