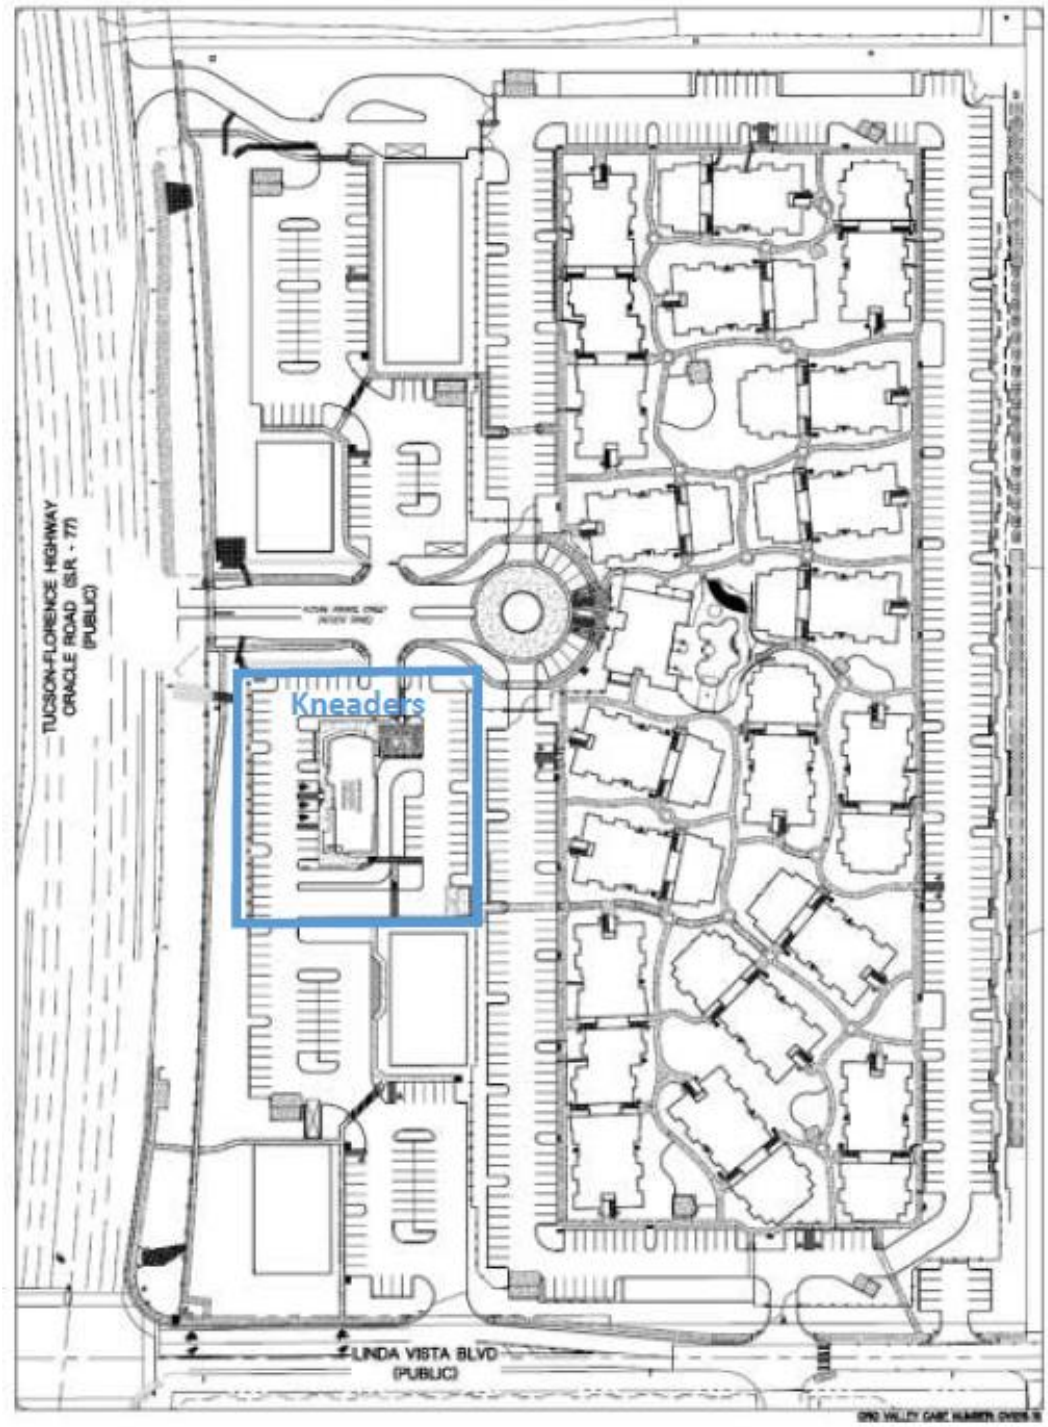

OVERALL SITE PLAN

KNEADERS BAKERY AND CAFE (OV1215-015)

Attachment 3