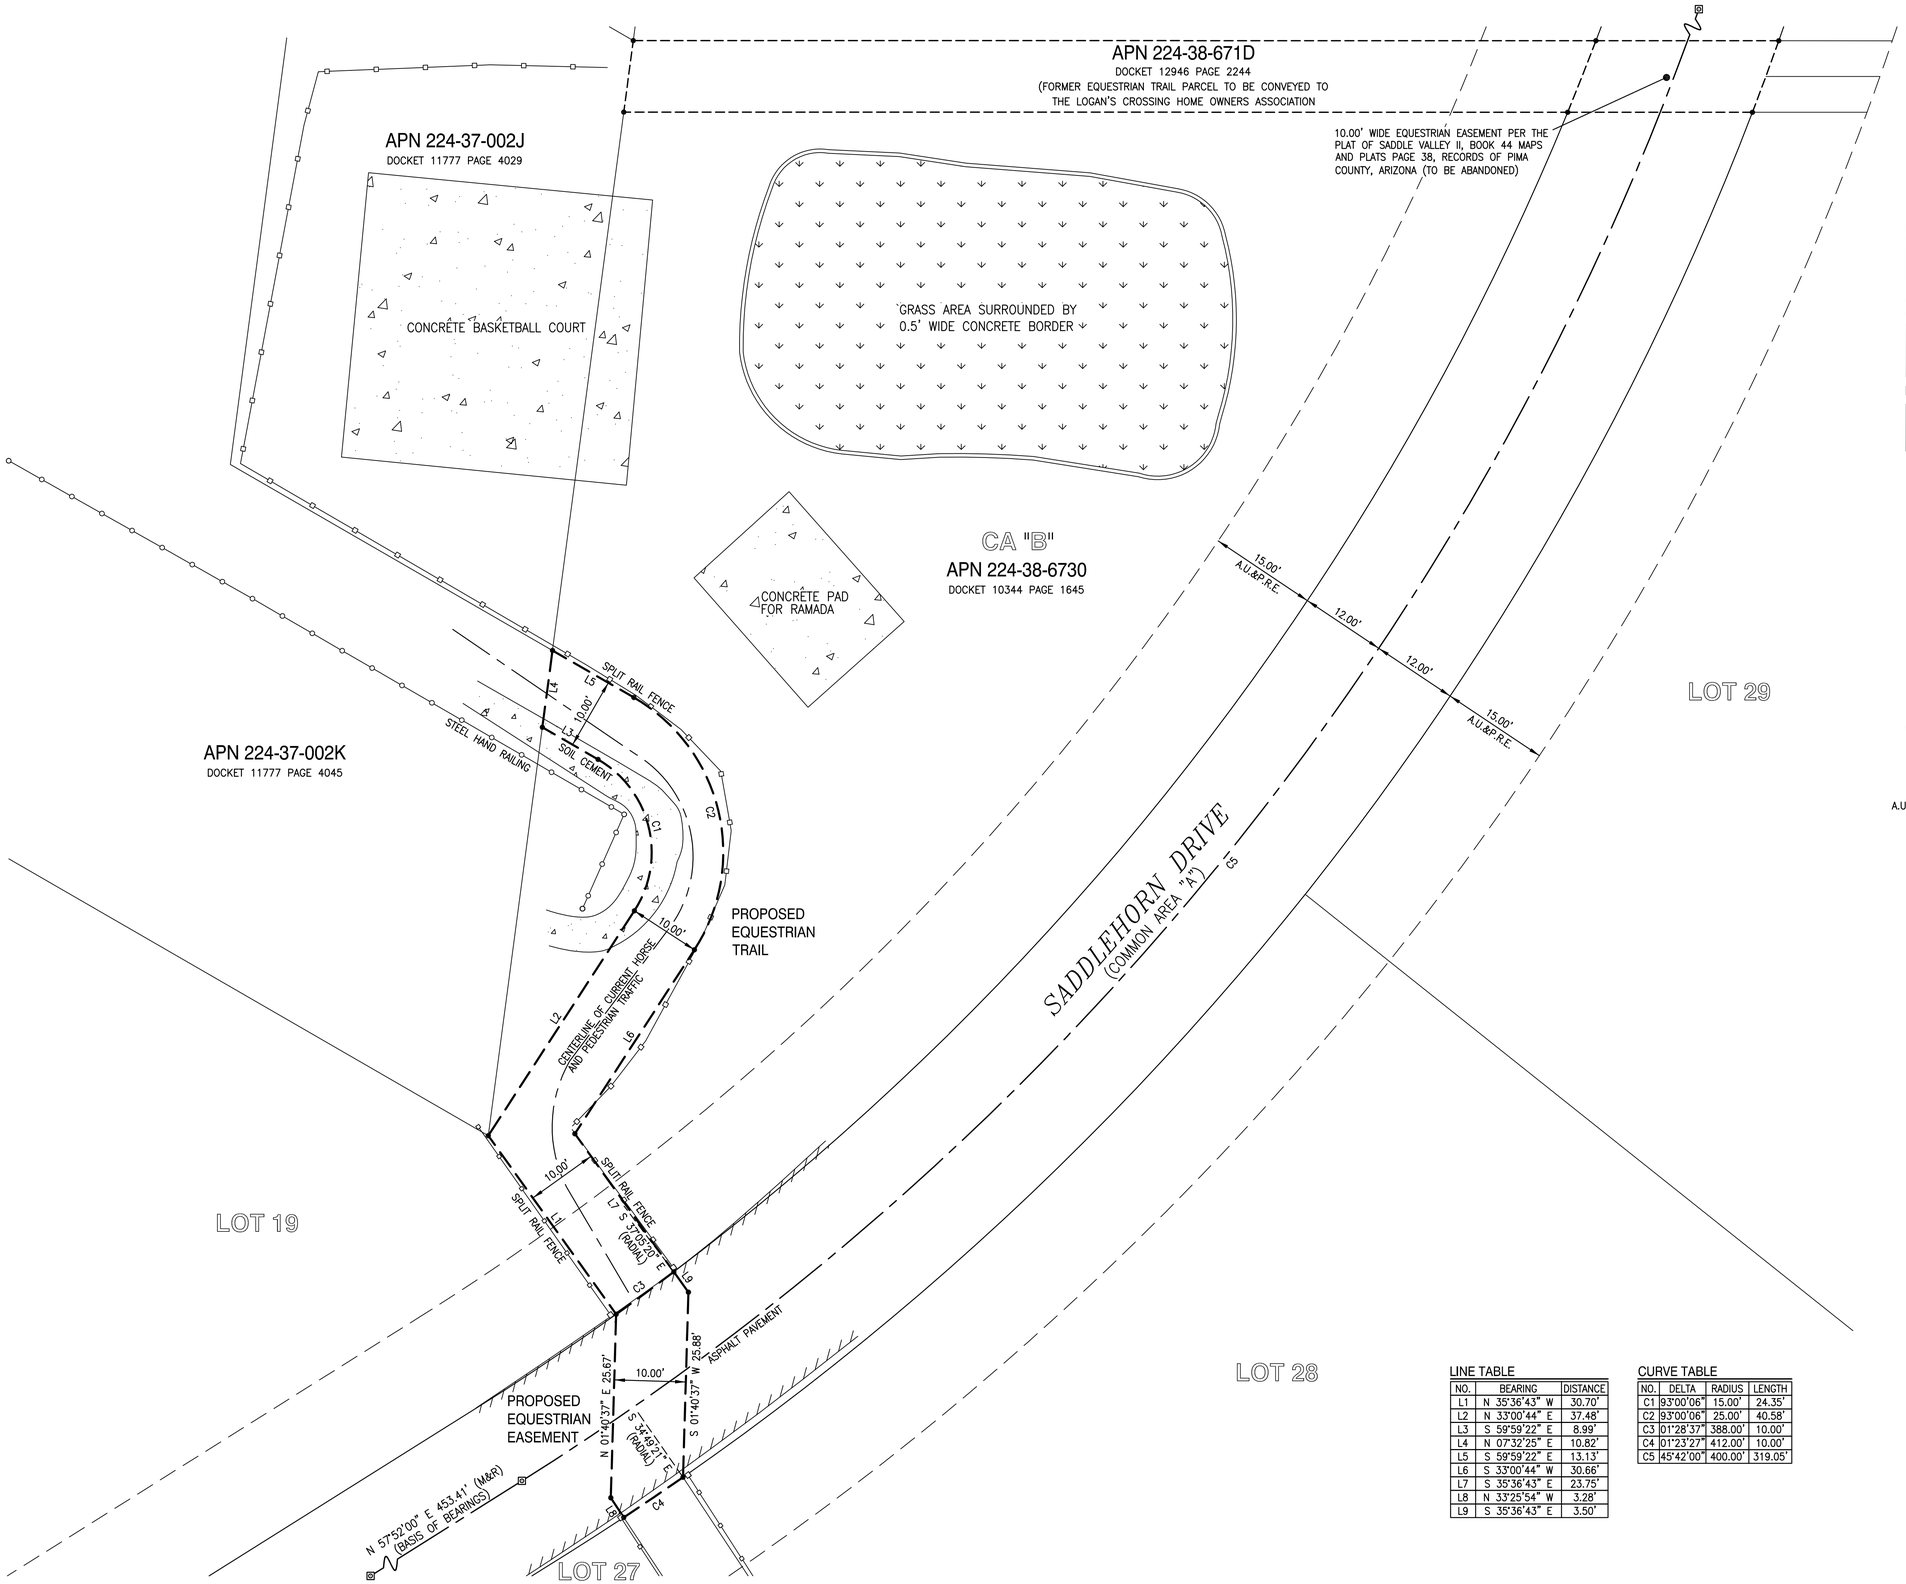

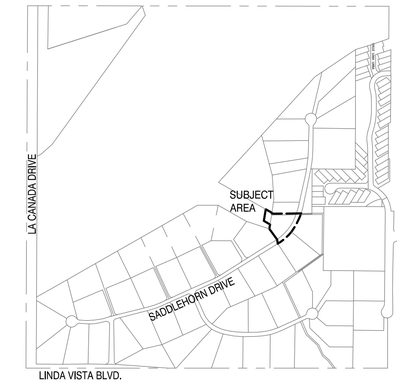

LOCATION MAP (NOT TO SCALE)
A PORTION OF SECTION 14, T.12S., R.13E., G.&S.R.M., PIMA COUNTY, ARIZONA

N W E S

0' 10' 20' 30'

SCALE: 1"=10'

LEGEND

⊗	FOUND 2" DIAMETER BRASS CAP SURVEY MONUMENT STAMPED "RLS 12122"
APN	ASSESSOR'S PARCEL NUMBER
(M)	MEASURED BEARING AND/OR DISTANCE
(R)	RECORD BEARING AND/OR DISTANCE PER THE PLAT OF SADDLE VALLEY II, BOOK 44 MAPS AND PLAT PAGE 38, RECORDS OF PIMA COUNTY, ARIZONA
A.U.&P.R.E.	ACCESS, UTILITY & PEDESTRIAN REFUGE EASEMENT

BASIS OF BEARINGS

THE BASIS OF BEARINGS FOR THIS EXHIBIT IS N 57°52'00" E ON THE CENTERLINE OF SADDLEHORN DRIVE BETWEEN THE FOUND 2" DIAMETER BRASS CAP SURVEY MONUMENT STAMPED "RLS 12122" AT THE NORTHEASTERLY END OF CURVE #17 AND THE FOUND 2" DIAMETER BRASS CAP SURVEY MONUMENT STAMPED "RLS 12122" AT THE SOUTHWESTERLY END OF CURVE #18 AS SHOWN ON THE PLAT OF SADDLE VALLEY II, BOOK 44 MAPS AND PLAT PAGE 38, RECORDS OF PIMA COUNTY, ARIZONA

LINE TABLE

NO.	BEARING	DISTANCE
L1	N 35°36'43" W	30.70'
L2	N 33°00'44" E	37.48'
L3	S 59°59'22" E	8.99'
L4	N 07°32'25" E	10.82'
L5	S 59°59'22" E	13.13'
L6	S 33°00'44" W	30.66'
L7	S 35°36'43" E	23.75'
L8	N 33°25'54" W	3.28'
L9	S 35°36'43" E	3.50'

CURVE TABLE

NO.	DELTA	RADIUS	LENGTH
C1	93°00'06"	15.00'	24.35'
C2	93°00'06"	25.00'	40.58'
C3	01°28'37"	388.00'	10.00'
C4	01°23'27"	412.00'	10.00'
C5	45°42'00"	400.00'	319.05'

REGISTERED LAND SURVEYOR
CERTIFICATE NO.
21774
RICHARD B. HOWELL JR.
ARIZONA U.S.A.
9-06-13

Richard B. Howell Jr.
EXPIRES 3/31/2015

REVISIONS

EXHIBIT
SHOWING EXISTING AND PROPOSED EQUESTRIAN EASEMENTS AND EXISTING AND PROPOSED EQUESTRIAN TRAILS SITUATED IN SADDLE VALLEY II, BOOK 44 MAPS AND PLAT PAGE 38, IN THE S.W. 1/4 OF SECTION 14, T.12S., R.13E., GILA AND SALT RIVER MERIDIAN, PIMA COUNTY, ARIZONA

Ashby
SURVEYING & DRAFTING, INC.
717 N. SWAN ROAD
TUCSON, ARIZONA 85711
TEL: (520) 325-9981 • FAX: (520) 325-2074

DATE: AUGUST, 2013

JOB NO: 5597

SHEET: 1 OF 1